CODED LANDSCAPE NOTES

1. TURF
2. LANDSCAPE BED - PROVIDE 3" DEPTH HARDWOOD MULCH, POSITIVE DRAINAGE IN ALL DIRECTIONS. HAND SPADE EDGE.

PLANT KEY

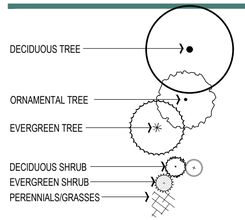

CONCEPTUAL PLANT LIST (Contractor is responsible for all plant material shown on plan)

CODE	BOT. NAME/COMMON NAME	SIZE	COND.	SPACING	NOTES
DECIDUOUS SHADE TREES / STREET TREES					
NY SY	Nyssa sylvatica 'Wildfire' Wildfire Blackgum	2.5" CAL.	B&B	AS SHOWN	Match Form
PL AC	Platanus x acerfolia 'Bloodgood' Bloodgood London Planetree	2.5" CAL.	B&B	AS SHOWN	Match Form
QU RU	Quercus rubra Red Oak	2.5" CAL.	B&B	AS SHOWN	Match Form
UL AC	Ulmus x 'Morton' Accolade Elm	2.5" CAL.	B&B	AS SHOWN	Match Form
SMALL / ORNAMENTAL TREES					
AM GR	Amelanchier x Grandiflora 'Autumn Brilliance' Autumn Brilliance Serviceberry	2" CAL.	B&B	AS SHOWN	Match Form
CE CA	Cercis canadensis Eastern Redbud	2" CAL.	B&B	AS SHOWN	Match Form
CR WK	Crataegus viridus 'Winter King' Winter King Hawthorn	2" CAL.	B&B	AS SHOWN	Match Form
EVERGREEN TREES					
AB CO	Abies Concolor White Fir	6' HT.	B&B	PER PLAN	
PI AB	Picea abies Norway Spruce	6' HT.	B&B	PER PLAN	
PI DE	Picea glauca 'densata' Black Hills Spruce	6' HT.	B&B	PER PLAN	
PI ST	Pinus strobus White Pine	6' HT.	B&B	PER PLAN	

MATCHLINE, SEE L1.03

CODE	BOT. NAME/COMMON NAME	SIZE	COND.	SPACING	NOTES
LARGE FLOWERING / DECIDUOUS SHRUBS					
VI CA	Viburnum carlesii Koreanspice Viburnum	36" HT.	B&B	PER PLAN	
EVERGREEN SHRUBS					
BU GV	Buxus x 'Green velvet' Green Velvet Boxwood	24" HT.	B&B	PER PLAN	
DECIDUOUS SHRUBS					
HY BO	Hydrangea paniculata 'Ilvobo' Bobo Hydrangea	18" HT.	#3 CONT.	PER PLAN	
PERENNIALS					
HE TU	Hemorcallis 'Tuscawilla Tigress' Tuscawilla Tigress Daylily	-	#1 CONT.	12" O.C.	
NE FA	Nepeta faassenii 'Purrsian Blue' Persian Blue Catmint	-	#1 CONT.	18" O.C.	

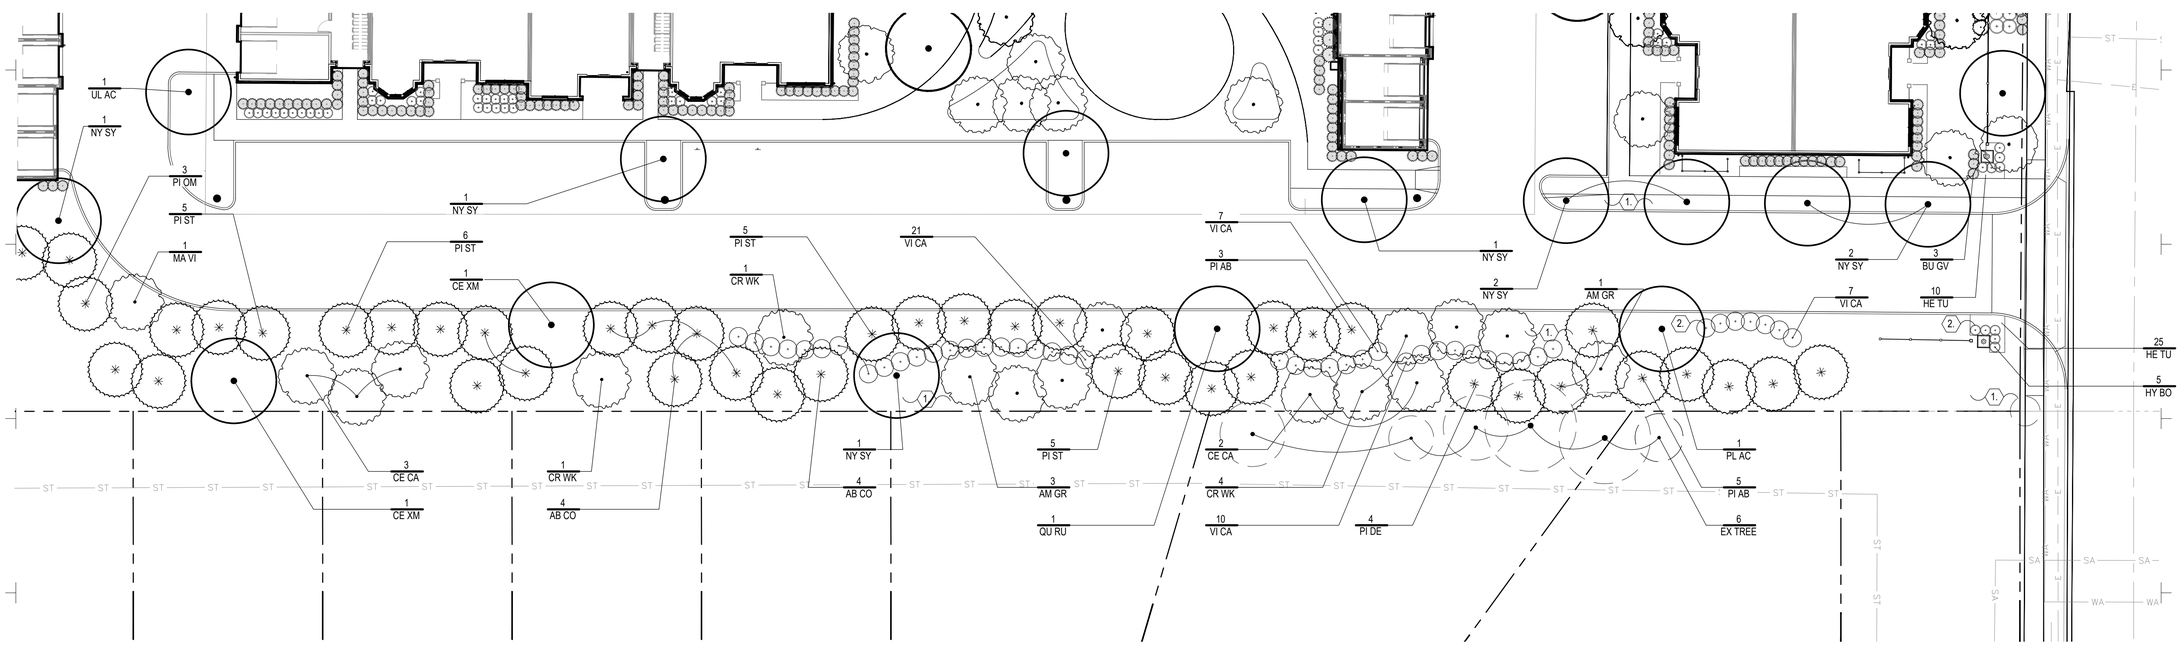

LANDSCAPE PLAN

0' 20' 60'

PROJECT FOR:

ROMANELLI & HUGHES

G2 PLANNING + DESIGN
720 E. BROAD STREET STE. 200
COLUMBUS, OH 43215

SEAL

DESIGN TEAM

Landscape Architect

G2 Planning and Design
720 E. Broad St. Suite 200
Columbus, OH 43215
614.583.9230

Civil Engineer

Advanced Civil Design
781 Science Blvd. Suite 100
Gahanna, OH 43230
614.428.7750

Architect

Moody Nolan
300 SPRUCE ST SUITE 300,
COLUMBUS, OH 43215
P 614.461.4664

SUNBURY COMMERCE PARK

City of Sunbury, Delaware County, Ohio

REVISIONS

	date	issued
1	XX.XX.XXXX	NOTES

drawn by: SW
issue date 08.08.2025
checked by: GS
PROJECT NO. 19018

LANDSCAPE BUFFER EXHIBIT

L1.04

G:\G2 Projects\Romanelli & Hughes\19018 Sunbury Multi-Family\CAD\Studies\25 0807 - BEEF UP THE PLANTINS\19018_Sunbury LANDSCAPE PLAN buffer.dwg Aug 07, 2025 - 5:27pm-SWolverton