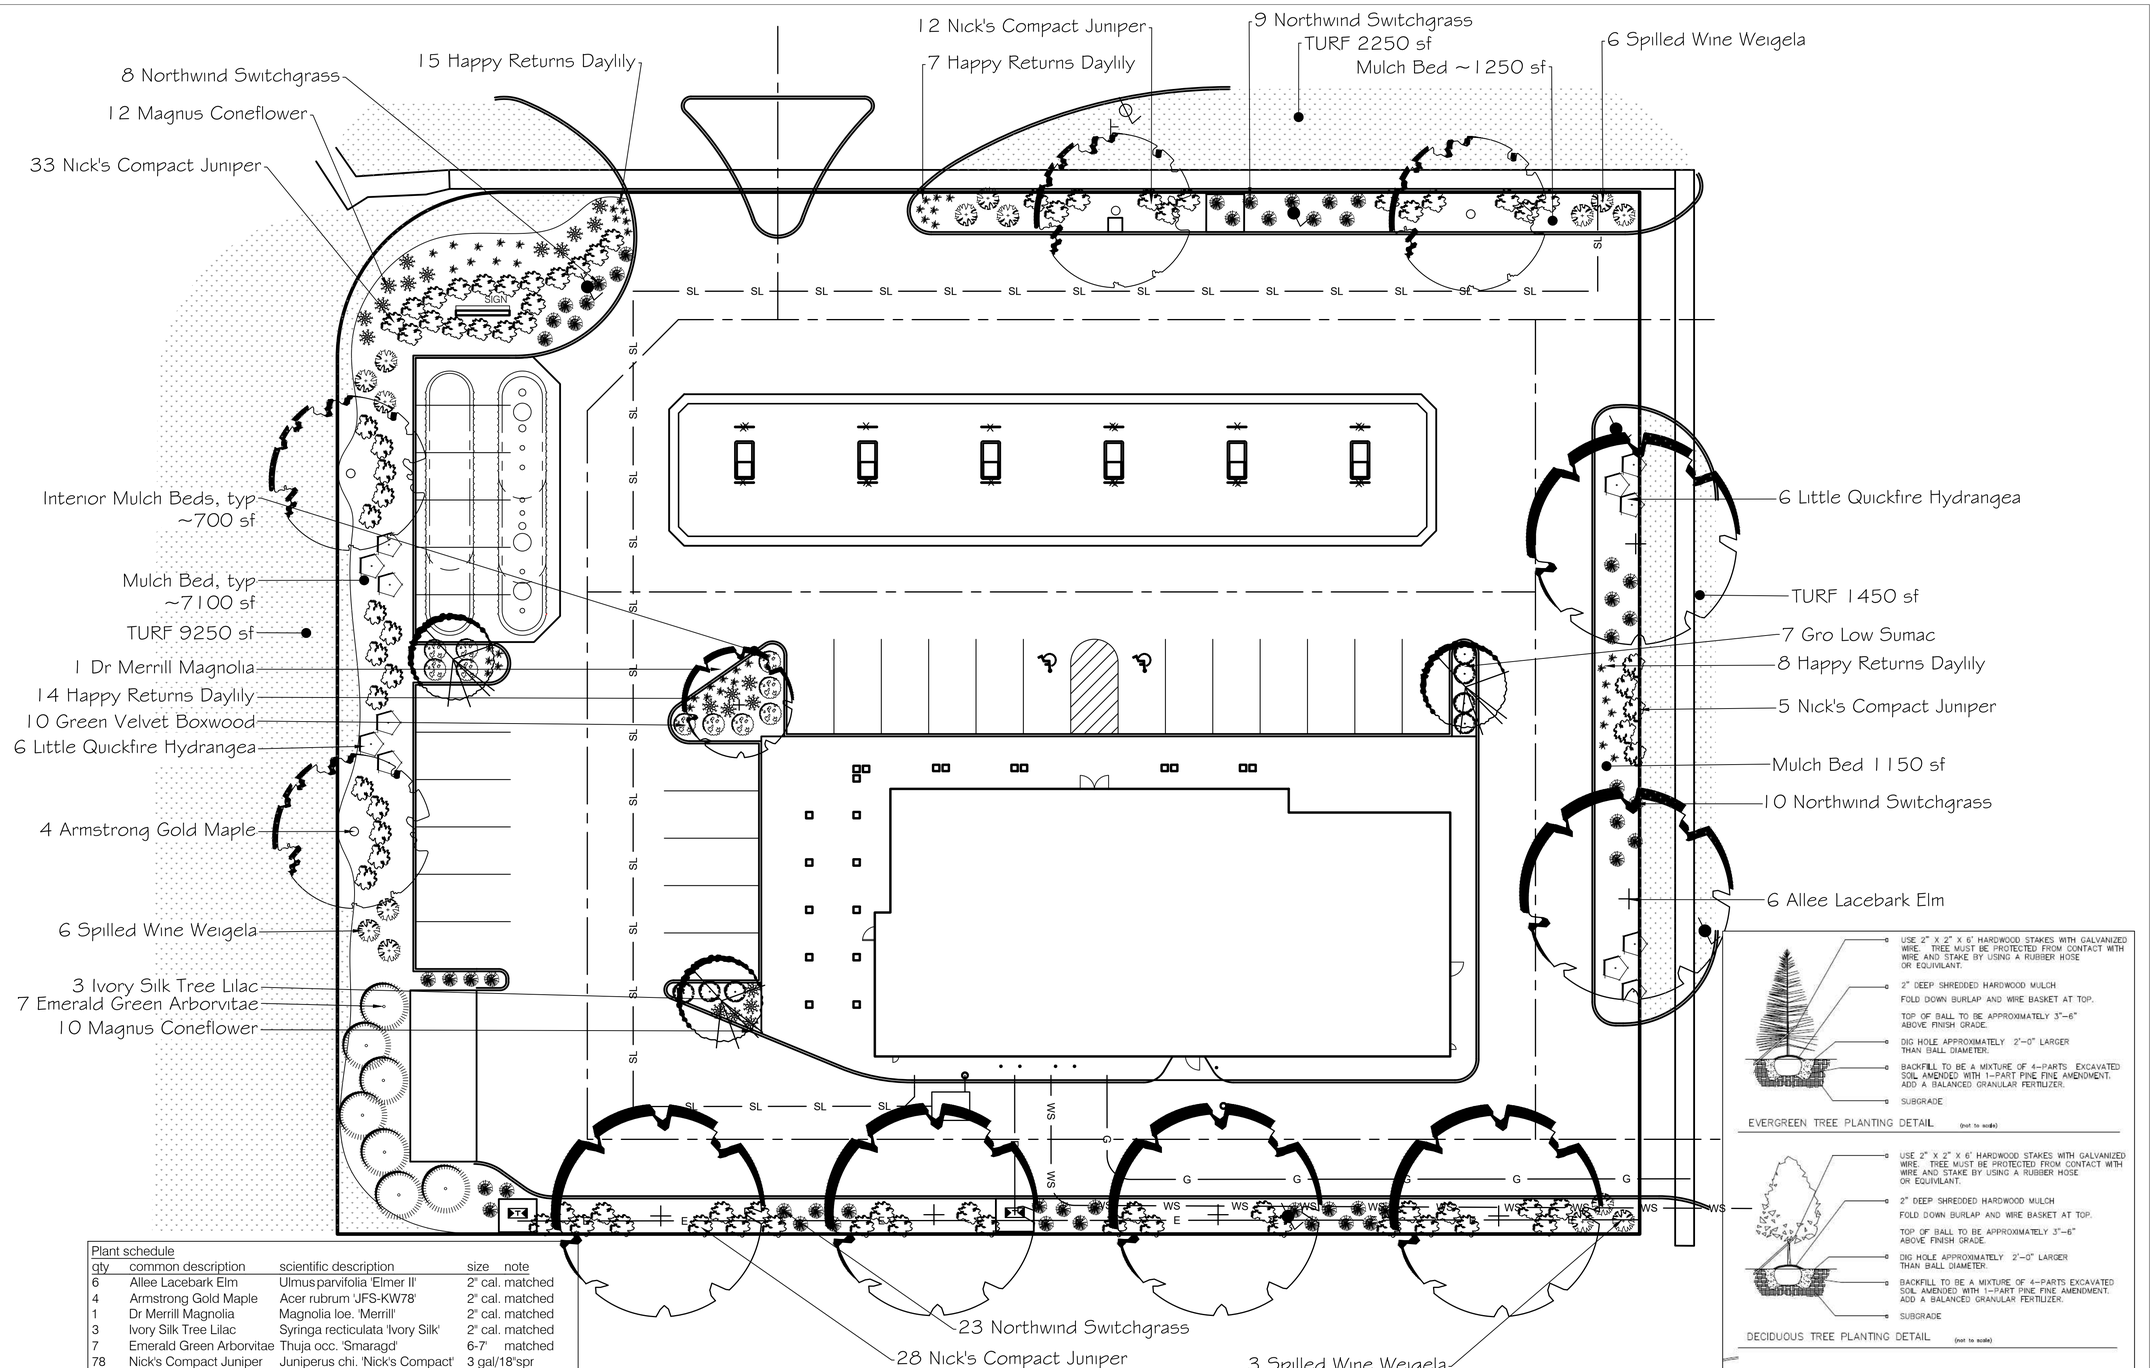

Plant schedule

qty	common description	scientific description	size	note
6	Allee Lacebark Elm	Ulmus parvifolia 'Elmer II'	2" cal.	matched
4	Armstrong Gold Maple	Acer rubrum 'JFS-KW78'	2" cal.	matched
1	Dr Merrill Magnolia	Magnolia loe. 'Merrill'	2" cal.	matched
3	Ivory Silk Tree Lilac	Syringa recticulata 'Ivory Silk'	2" cal.	matched
7	Emerald Green Arborvitae	Thuja occ. 'Smaragd'	6-7'	matched
78	Nick's Compact Juniper	Juniperus chi. 'Nick's Compact'	3 gal/18"spr	
10	Green Velvet Boxwood	Buxus ' Green Velvet'	15"-18" spr.	
12	Little Quickfire Hydrangea	Hydrangea pan. 'SMHPLQF'	3 gal	
7	Gro Lo Sumac	Rhus Aromatica 'Gro Low'	3 gal	
15	Spilled Wine Weigela	Weigelia flo. 'Spilled Wine'	3 gal	
51	Northwind Switch Grass	Panicum sp. 'Northwind'	2 gal	
22	Magnus Coneflower	Echinacea purpurea ' Magnus'	1 gal	
44	Happy Returns Daylily	Hemerocallis 'Happy Returns'	1 gal	

minimum required interior landscaped area:	660 sf
provided interior landscaped area:	1206 sf
minimum required interior tree count:	9 each
trees provided:	14 each

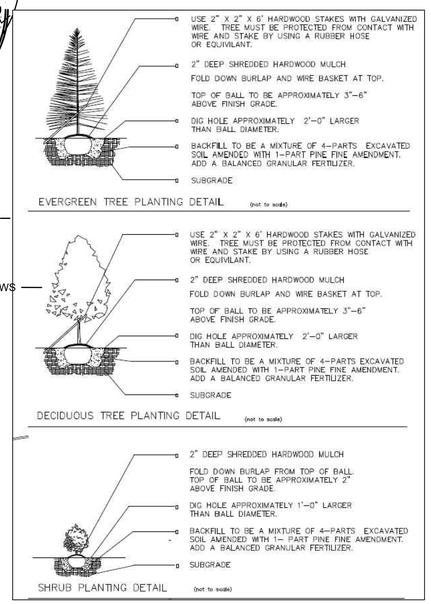

United Dairy Farmers

United Dairy Farmers
303 West Granville St
Sunbury Ohio, 43074

Company: Landscapes by Terra
Address: 11301 Watkins California Rd.
Marysville, OH 43040

Phone #: 614-873-6242
Website: LBTERRA.COM

COMMENT	DATE
south property line planting and utilities, add shade tree	1/9/26 tar
add sidewalk E,adjust planting, reduce mulch beds	11/28/25 tar

LANDSCAPES BY TERRA

N

DATE: 9/10/25
REV#: 11/28/25,1/9/26
DRAWN BY:T. Richards / A. Fourhman
PAGE #: 01 of 1

SCALE: 1/16" = 1' - 0"
(when printed at 22"x34")

DRAWING TITLE:
L100 - LANDSCAPE PLAN